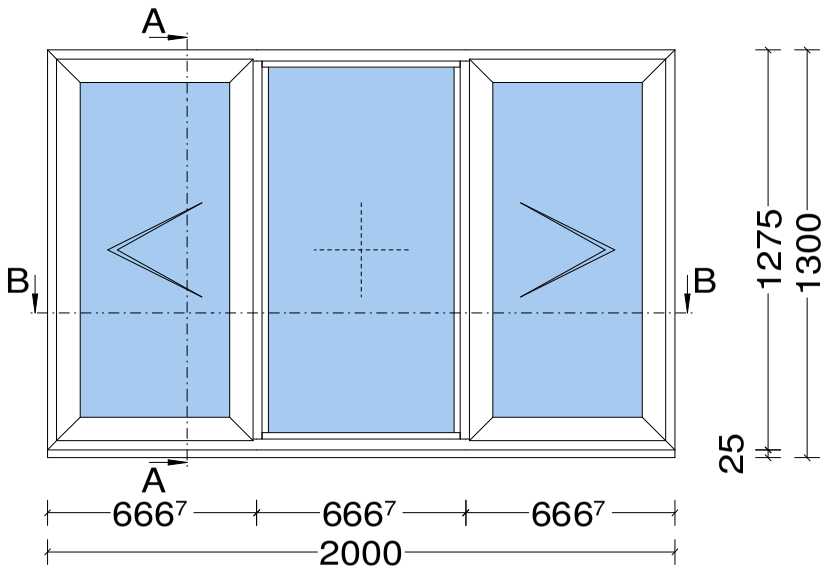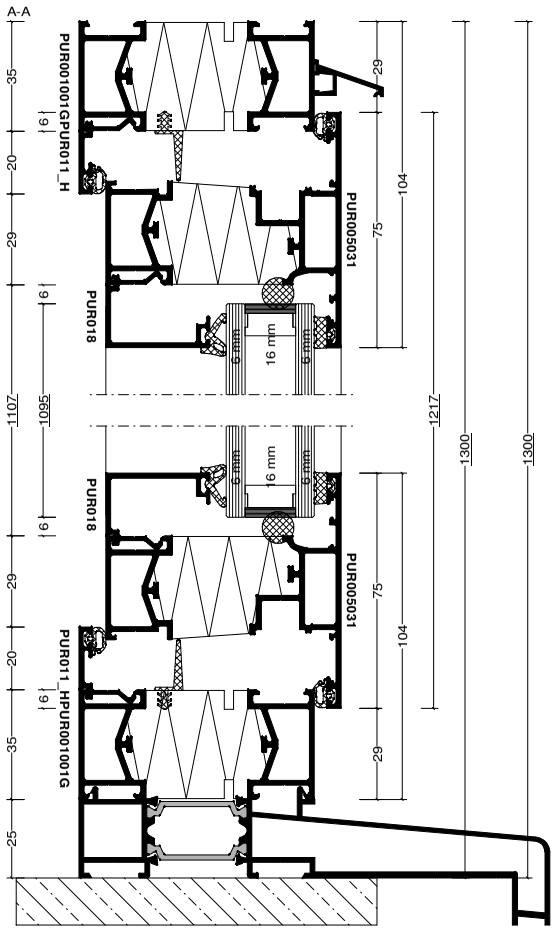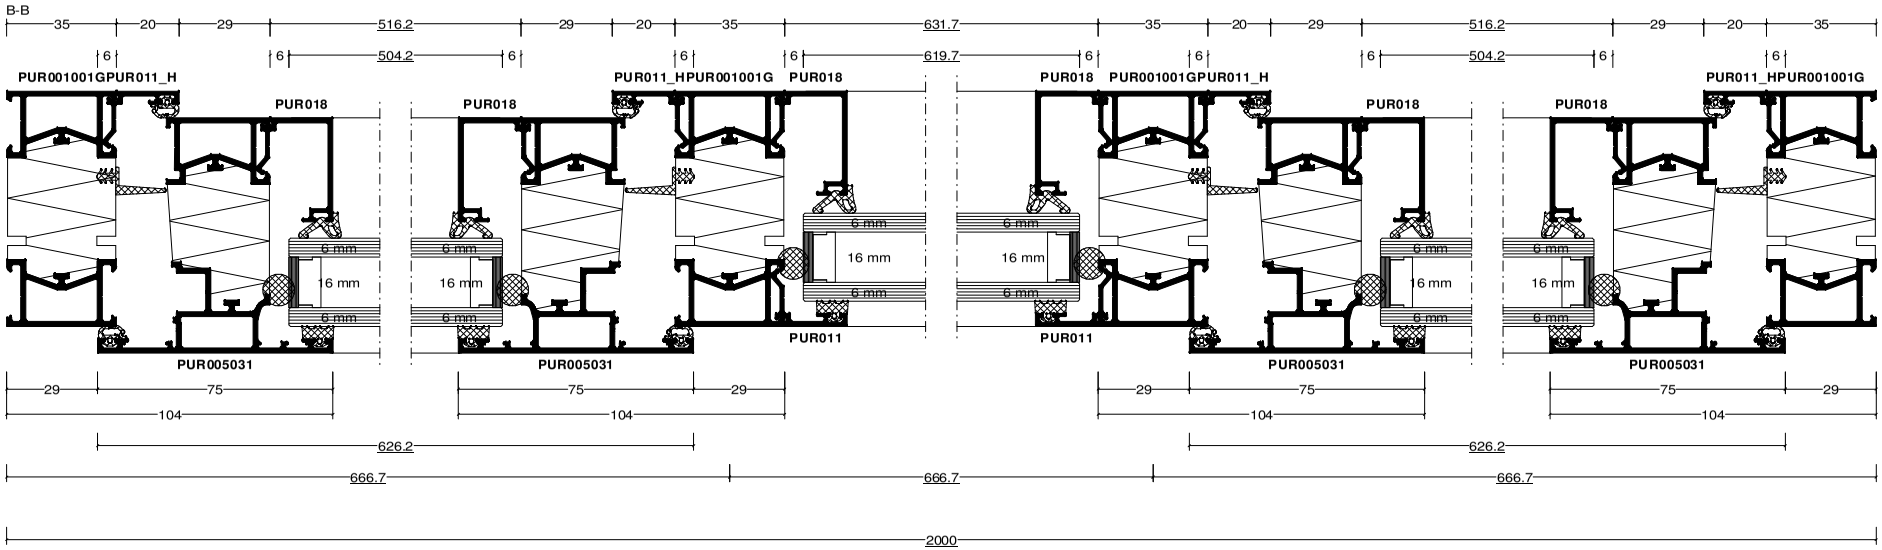Pos. 006, Quantity: 2
East Elevation
Job: Peter Hitchen Architects_Carr Lane_Blackburn
System: Senior PURe® Option 1 Square With EPS Foam
Exterior View