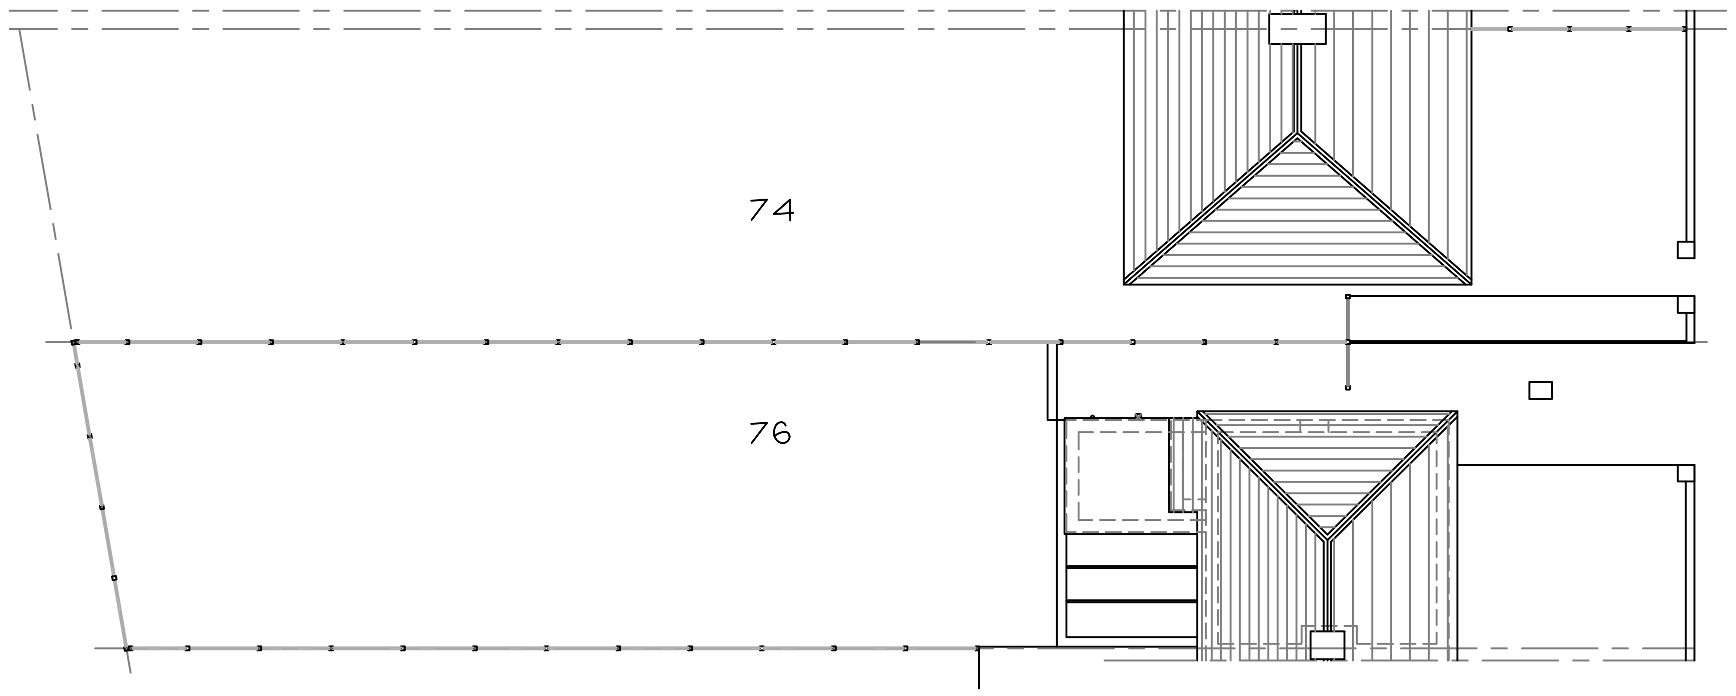

EXISTING ROOF PLANS. SCALE 1:200

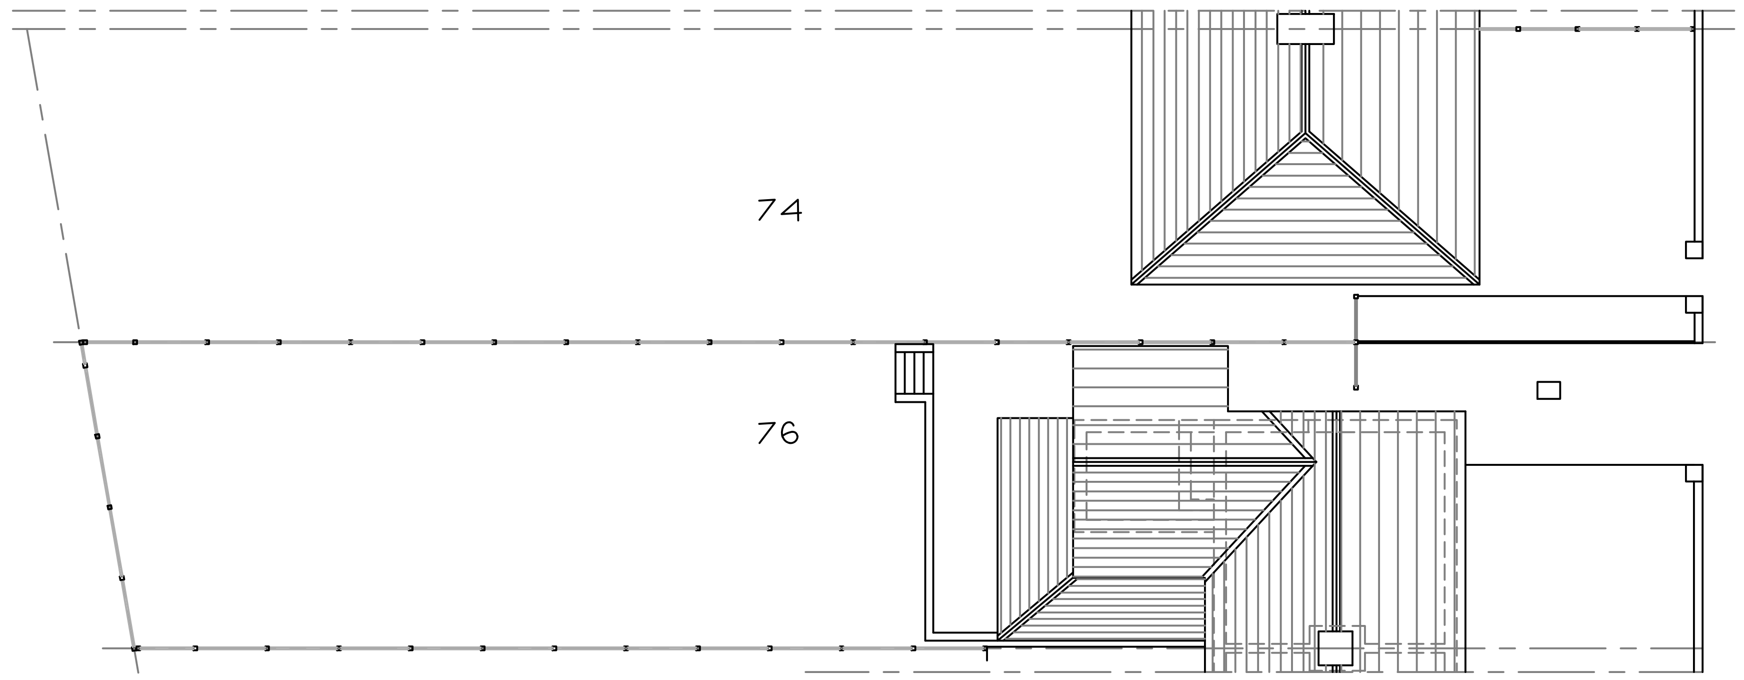

PROPOSED ROOF PLANS. SCALE 1:200

THIS DRAWING TO BE READ INCONJUNCTION WITH DRAWINGS 3168/01 & 02.

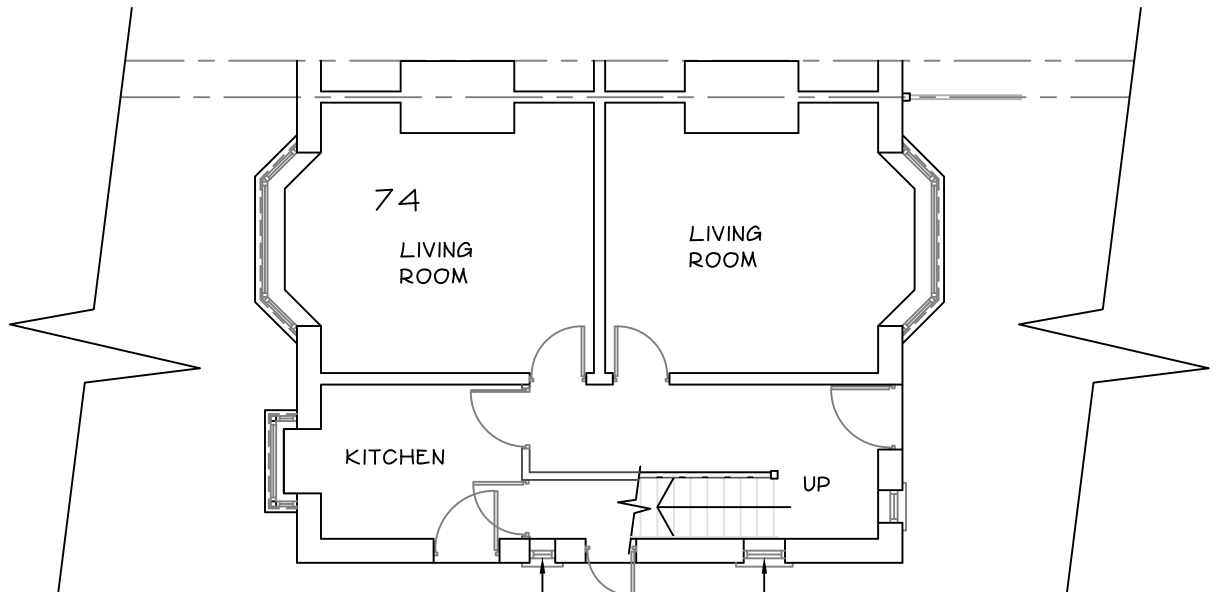

EXISTING GROUND FLOOR PLAN OF 74 WHINNEY LANE

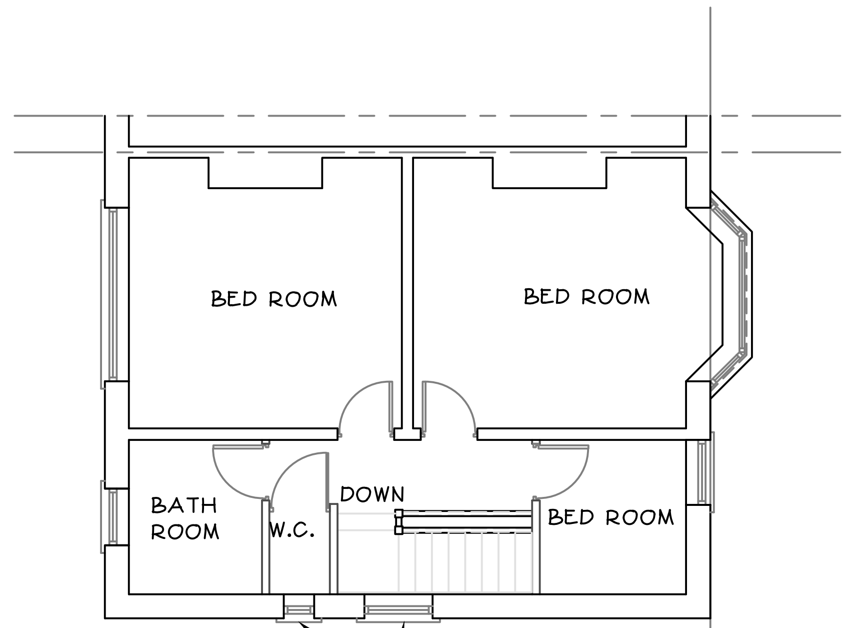

EXISTING FIRST FLOOR PLAN OF 74 WHINNEY LANE

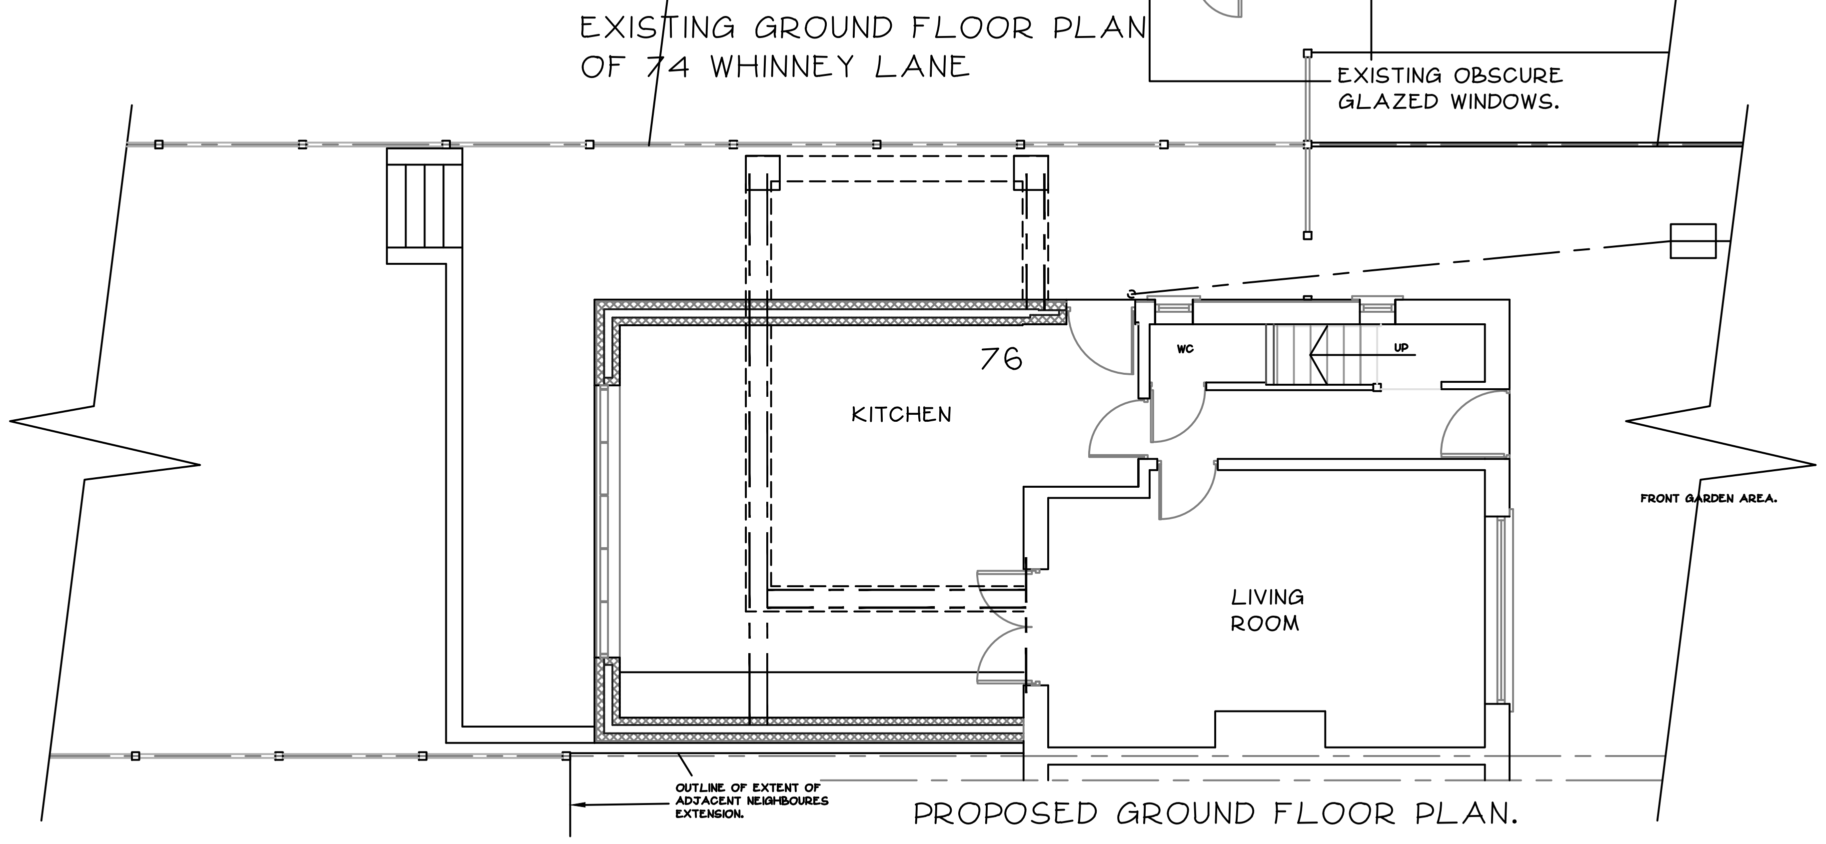

PROPOSED GROUND FLOOR PLAN.

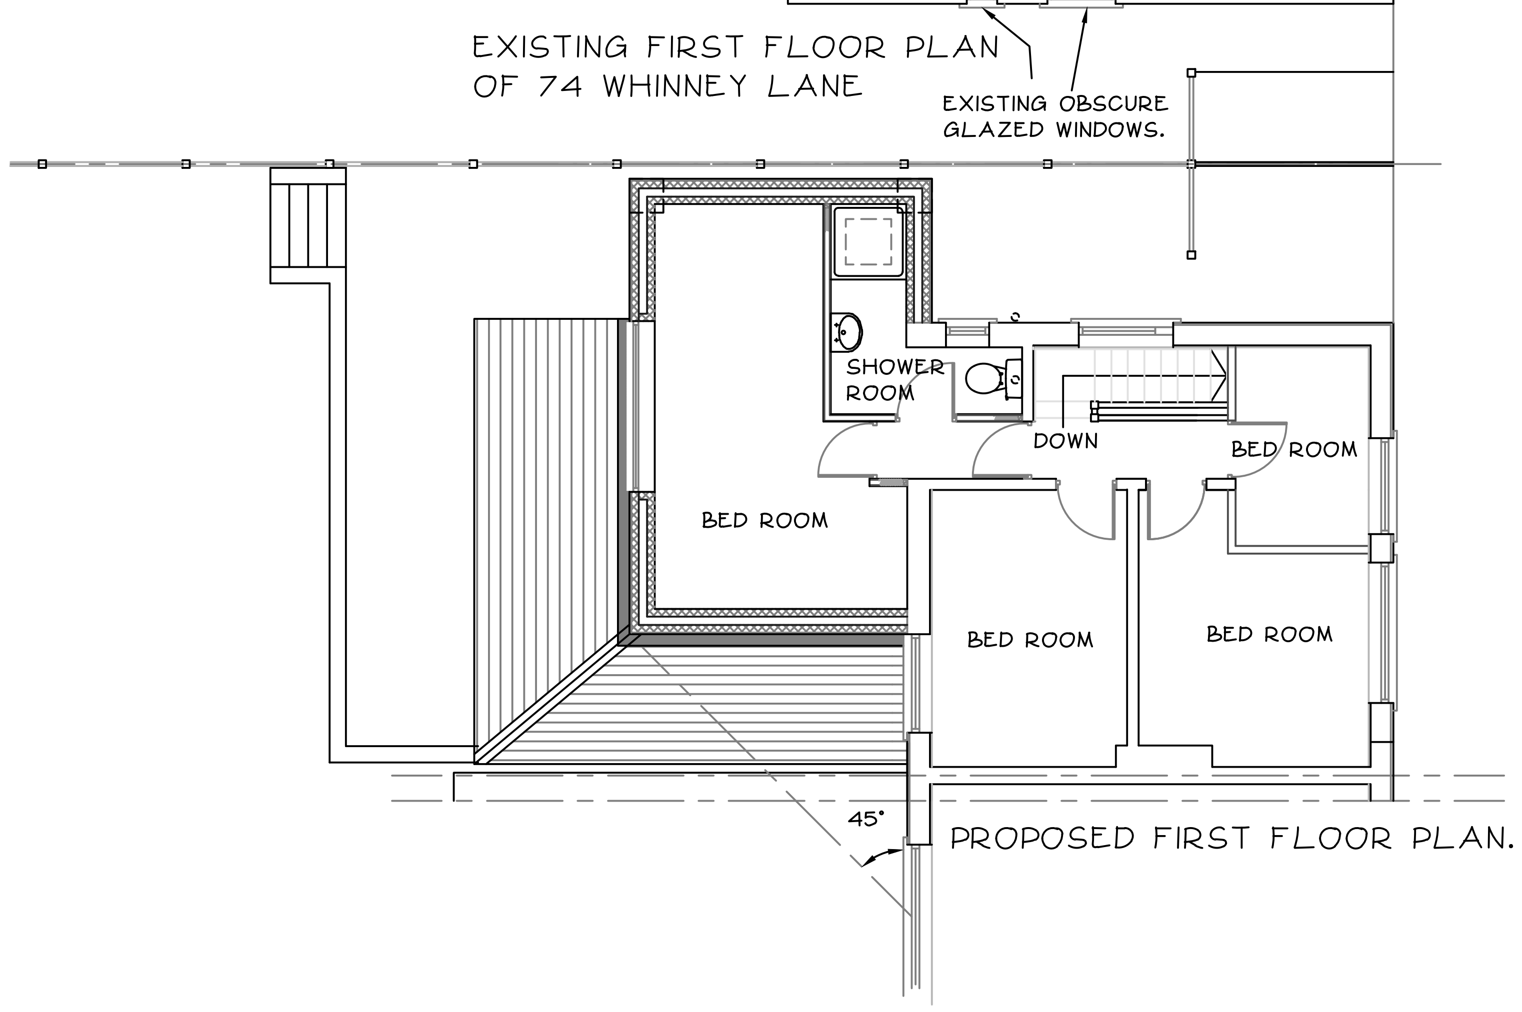

PROPOSED FIRST FLOOR PLAN.

No reliance should be placed upon dimensions which are scaled off this drawing : please see annotations.

Revision	
Issued	30.10.17
PLANNING DEPT	1
CLIENT	
BUILDING REGS	

title

PROPOSED REAR & SIDE DOUBLE STOREY EXTENSION AND CONVERSION OF HIPPED ROOF INTO DUO-PITCH ROOF AT:-
76 WHINNEY LANE,
BLACKBURN. BB2 7DF.

EXISTING & PROPOSED ROOF PLANS & PROPOSED GRD & 1ST FLOOR PLANS OF BOTH 74 & 76 WHINNEY LANE.

YOUNUS KHAN
ARCHITECTURAL CONSULTANT
YOUNUS KHAN B.A (HONS) ARCH. DIP. ARCH.
TEL + FAX BLACKBURN 01254 691988. MOBILE 07930 344601

date	drawn	checked	rev
SEPT 2017			
scale	project no.	drawing no.	
1:20, 1:50, 1:100	3168	03	