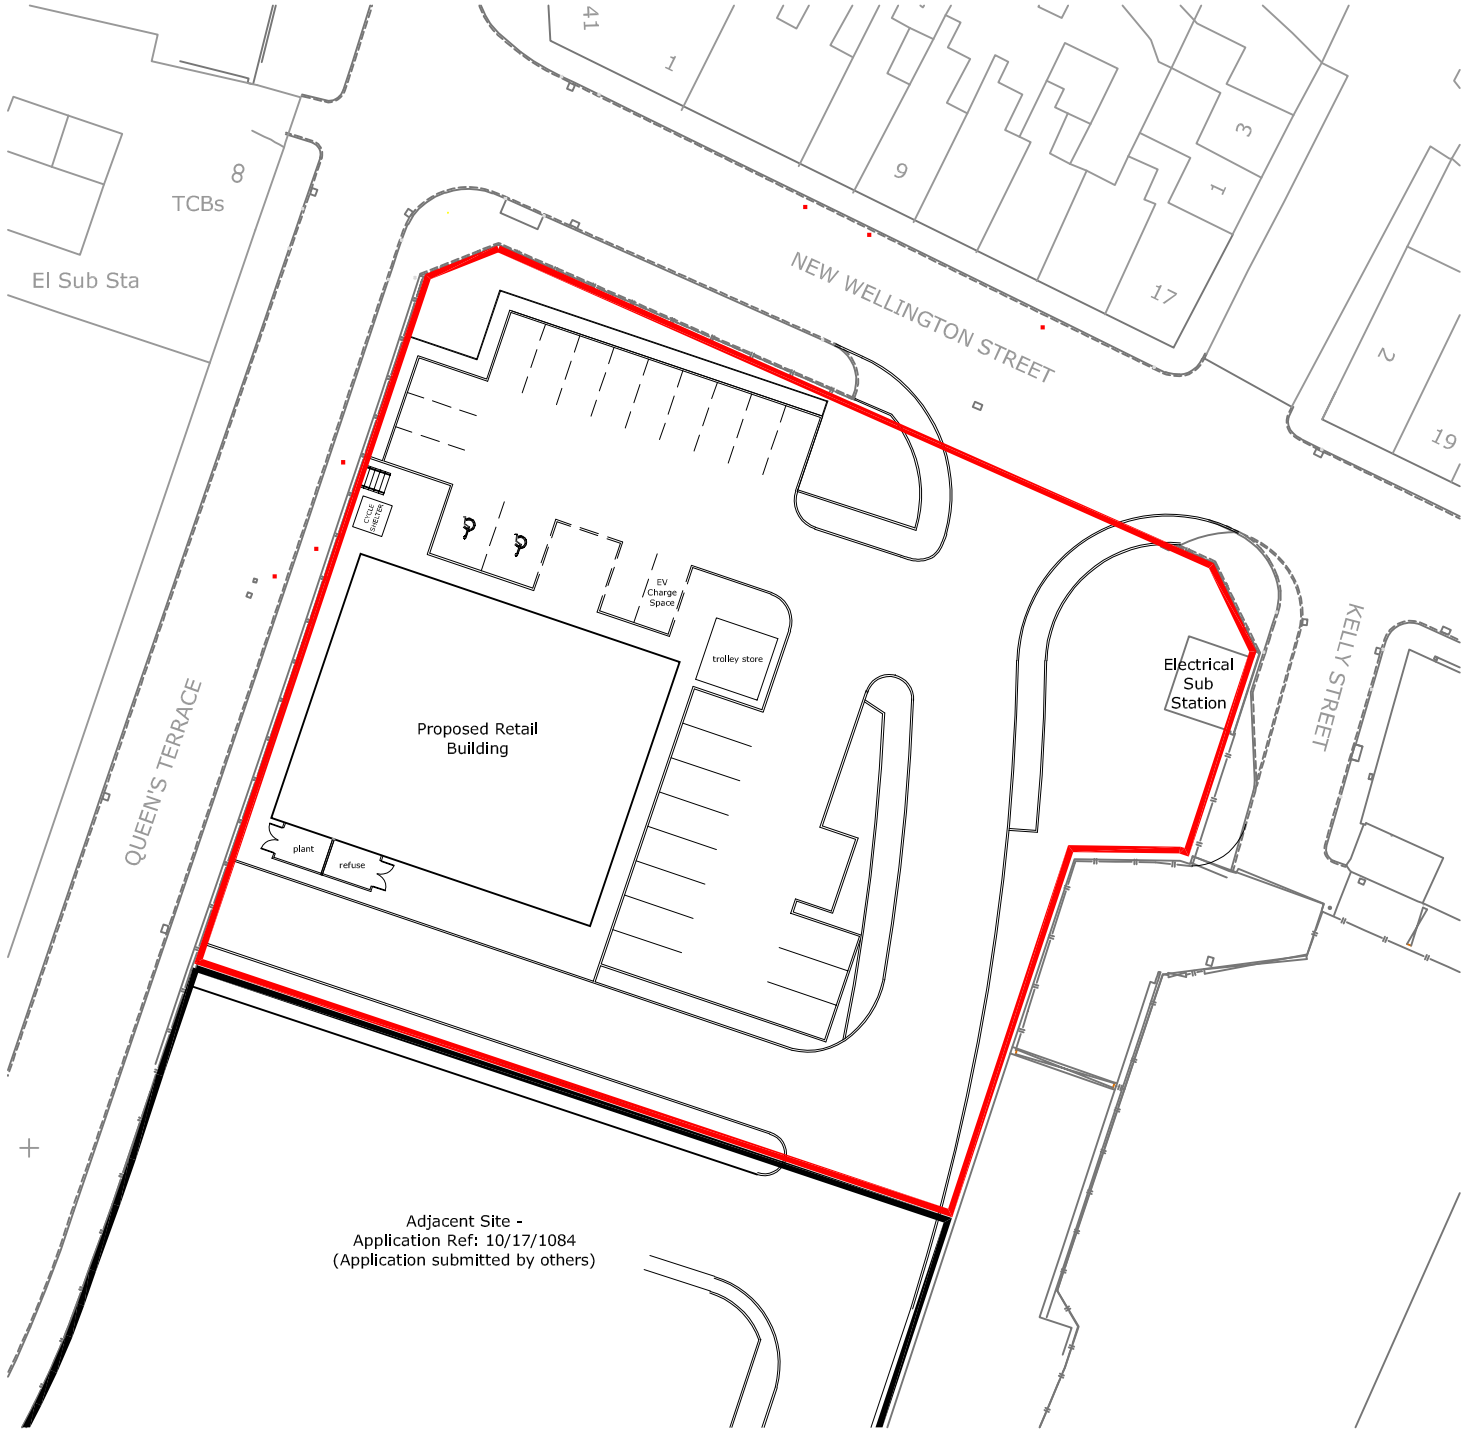

NOTES

The copyright of this drawing is held by Lea Hough & Co Chartered Surveyors LLP.

Do not scale from this drawing. All dimensions are approximate and must be checked and verified by the contractor prior to works commencing on site.

REVISIONS

REV	DESCRIPTION	DATE	AMENDED
A	Roof plan added, with vehicle movement removed and shown on separate plan.	30.10.17	AF
B	Site layout amended including boundaries, access road, position of building, car park layout.	08.02.18	GN

LeaHough
CHARTERED SURVEYORS
Survey Valuation Design Planning Sales

Blakewater House
Phoenix Business Park
Blakewater Road
Blackburn
Lancashire
BB1 5RW
Tel: 01254 260196

8 Eaton Avenue
Matrix Office Park
Buckshaw Village
Preston
Lancashire
PR7 7NA
Tel: 01772 458866

Email: info@leahough.co.uk
Web: www.leahough.co.uk

RICS

CLIENT:
IGP Investment Ltd
12 Portsdown Mews
London
NW11 7HD

PROJECT ADDRESS:
Former Pioneer Mill Site,
New Wellington St,
Blackburn,
BB2 4DY

PROJECT TITLE:
Erection of building for the purposes of food retail (A1 Use) with associated car parking

DRAWING TITLE:
Site Plan

PAPER SIZE:	DRAWING NUMBER:	REV
A3	BS.17-028.02	B
SCALE:	DATE:	DRAWN BY
1:500	February 2018	GN