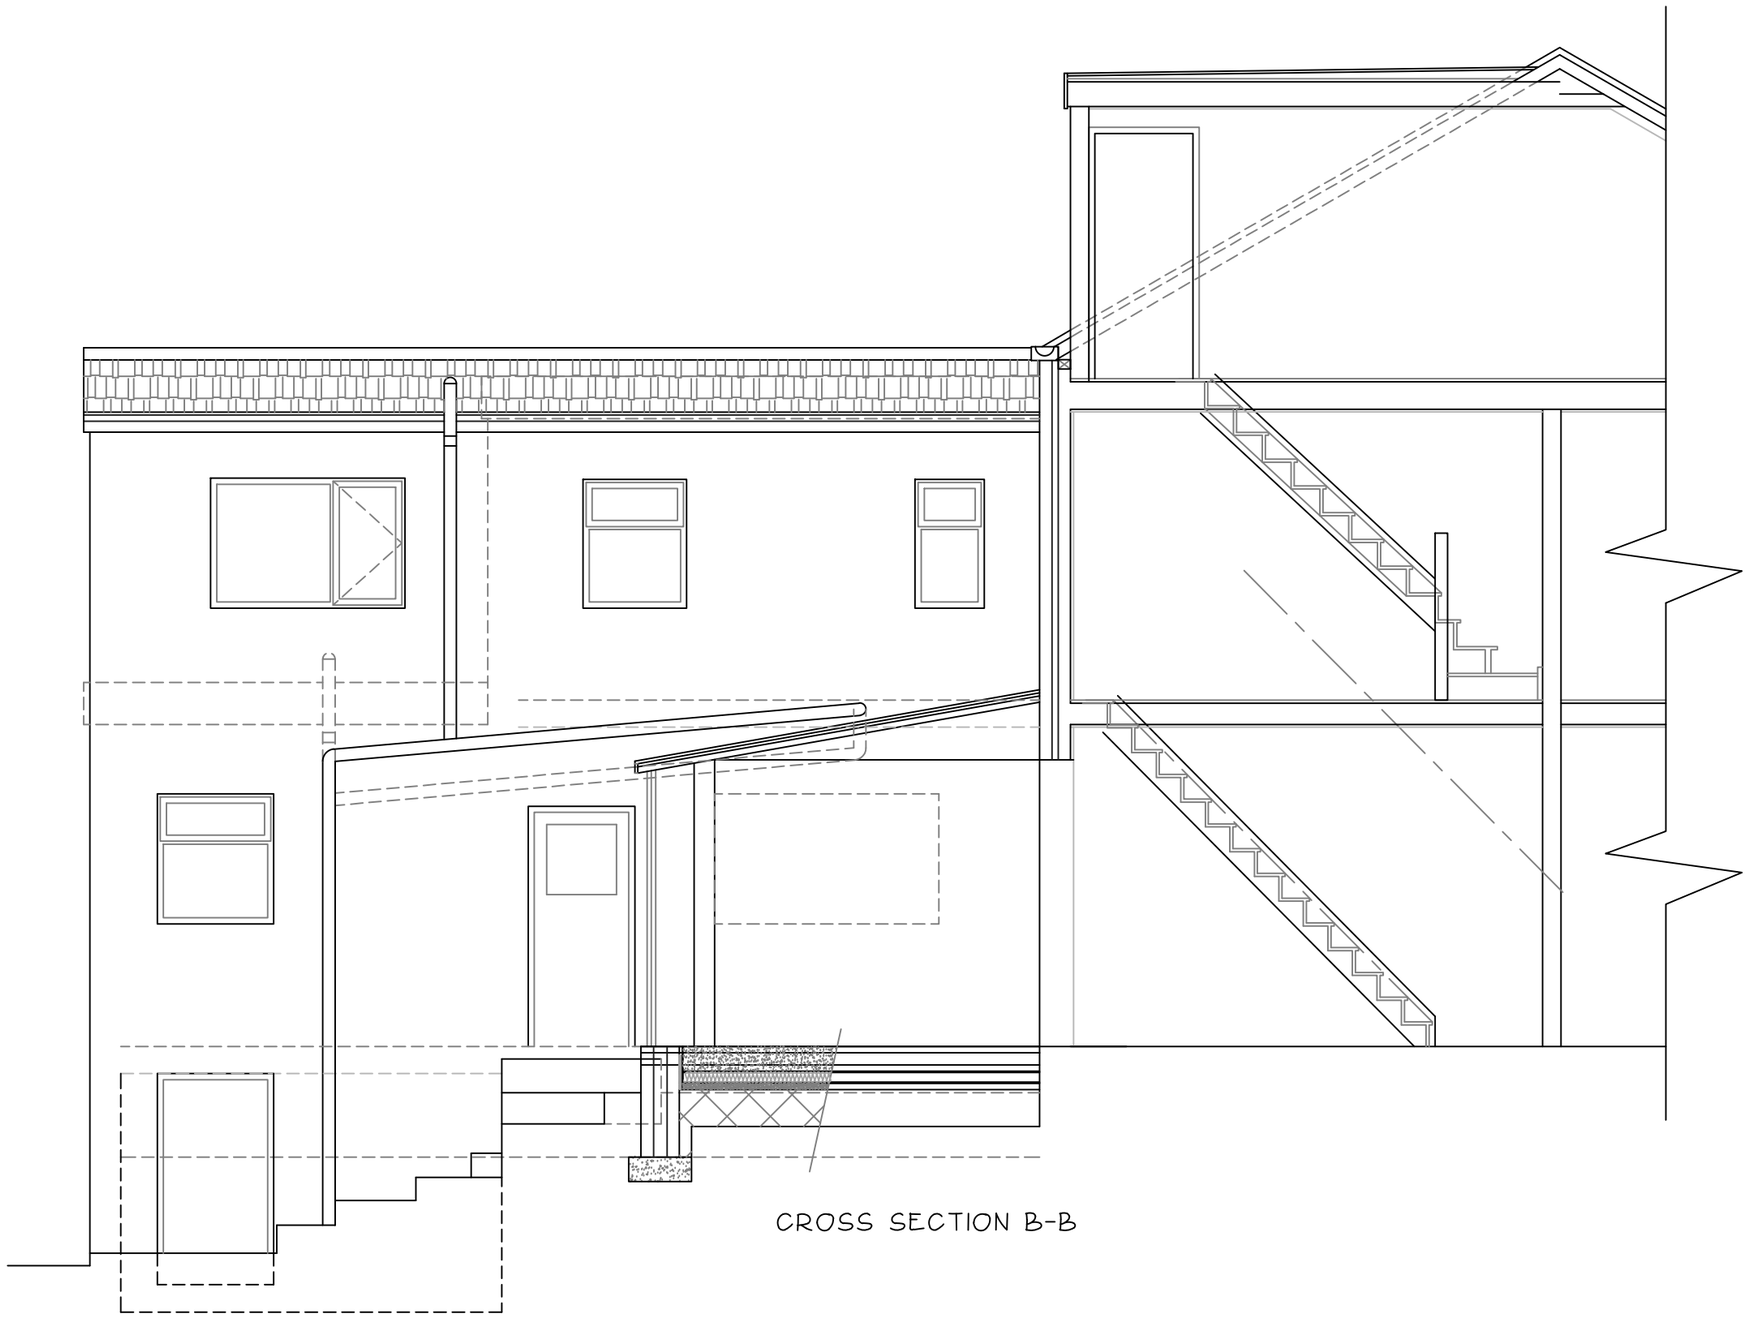

CROSS SECTION B-B

No reliance should be placed upon dimensions which are scaled off this drawing : please see annotation.

| Revision | | |