APPENDIX A - HASLINGDEN ROAD

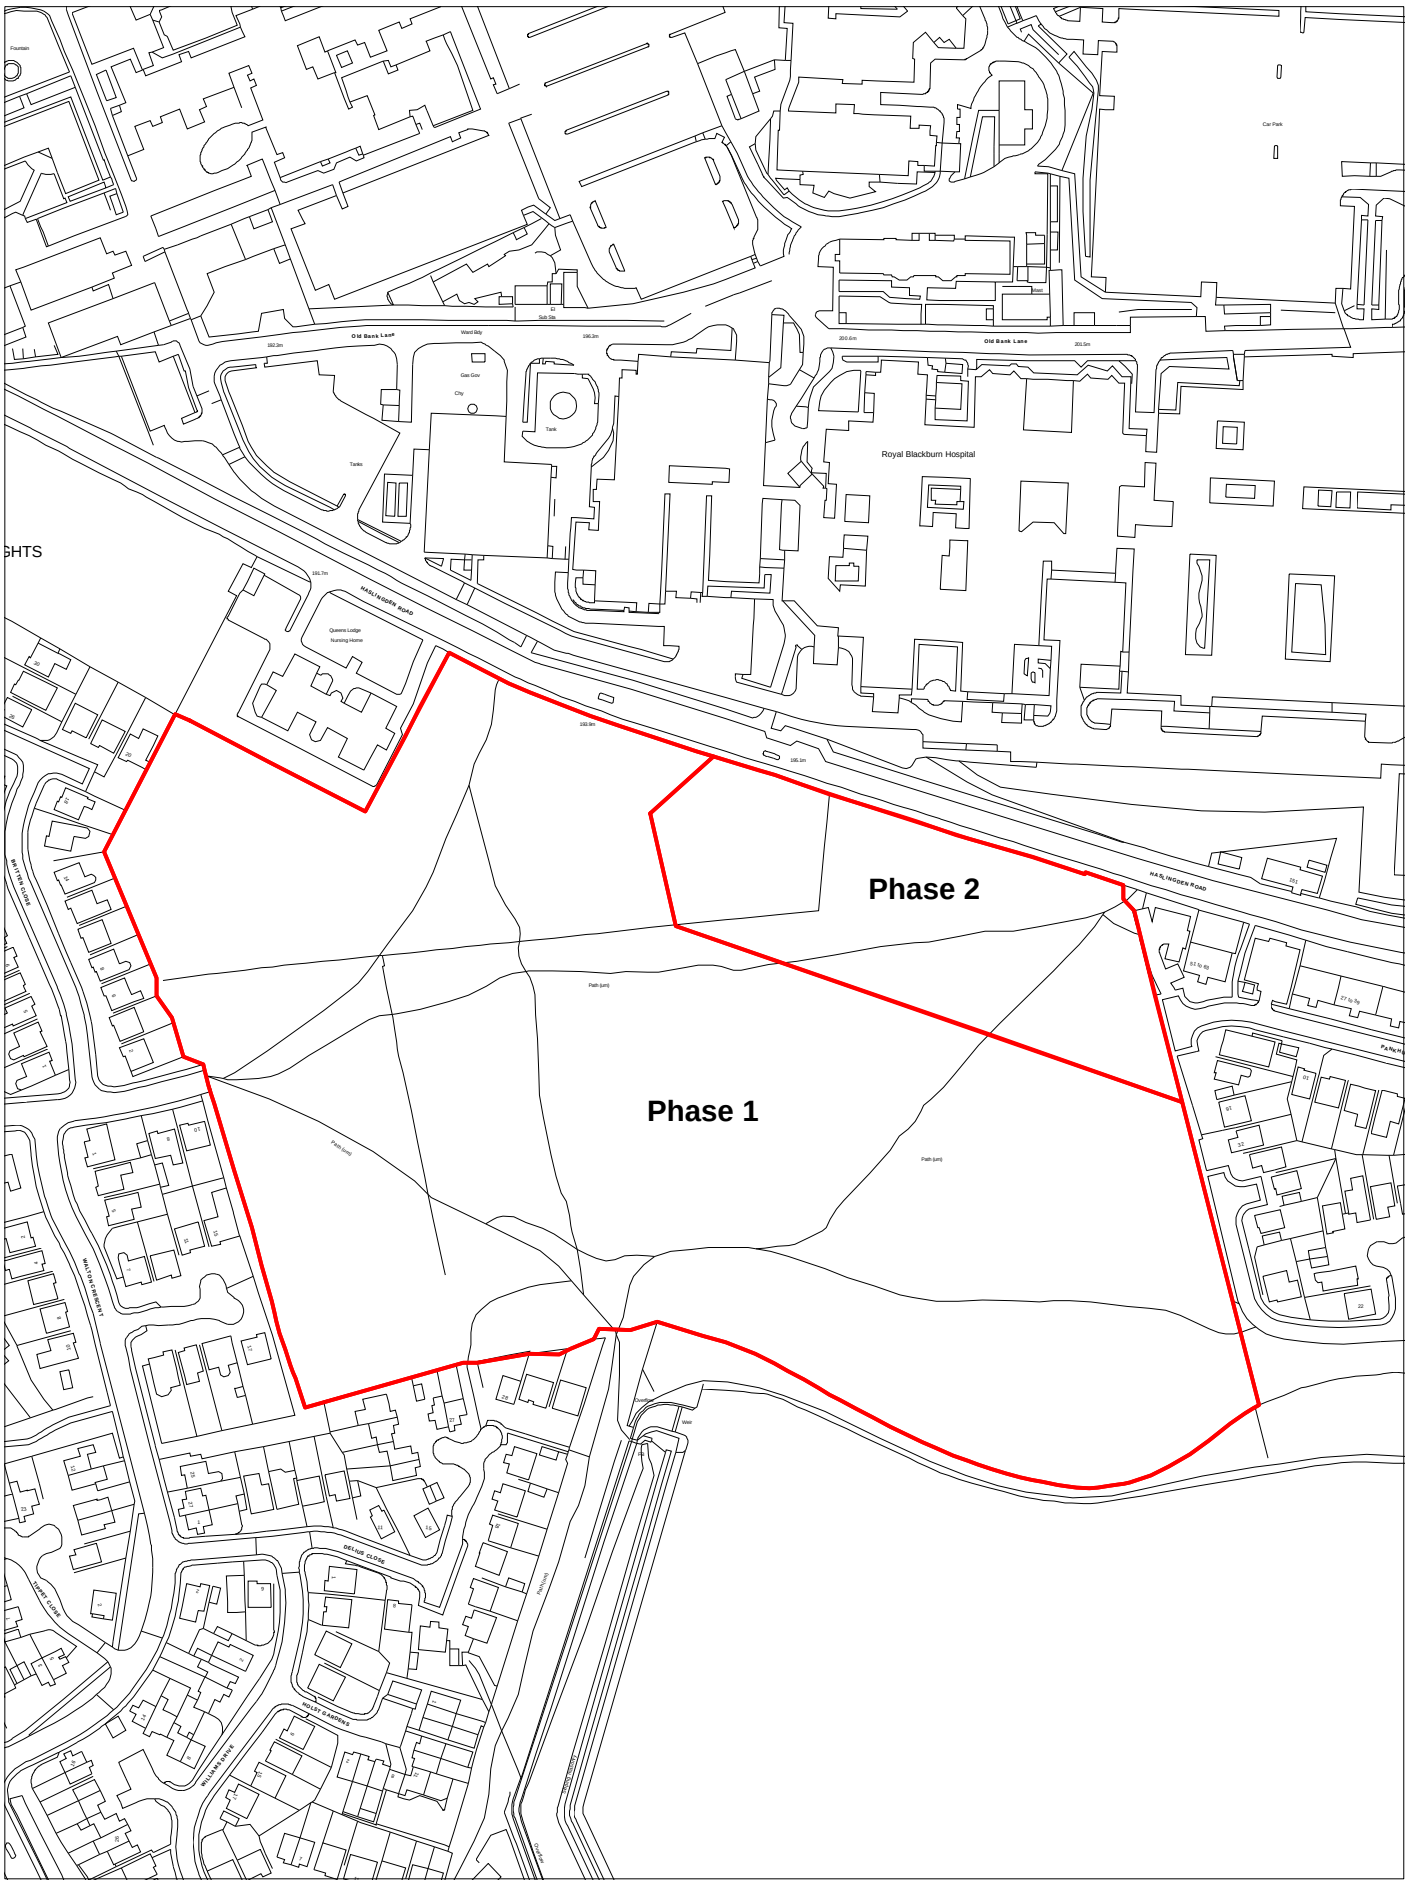

Scale 1:2500

© Crown copyright and database rights 2021. Ordnance Survey licence number: 100019493