TITLE: PLOT 4 MILLBANK

DEPARTMENT: GROWTH & DEVELOPMENT

REFERENCE: JS - GROWTH

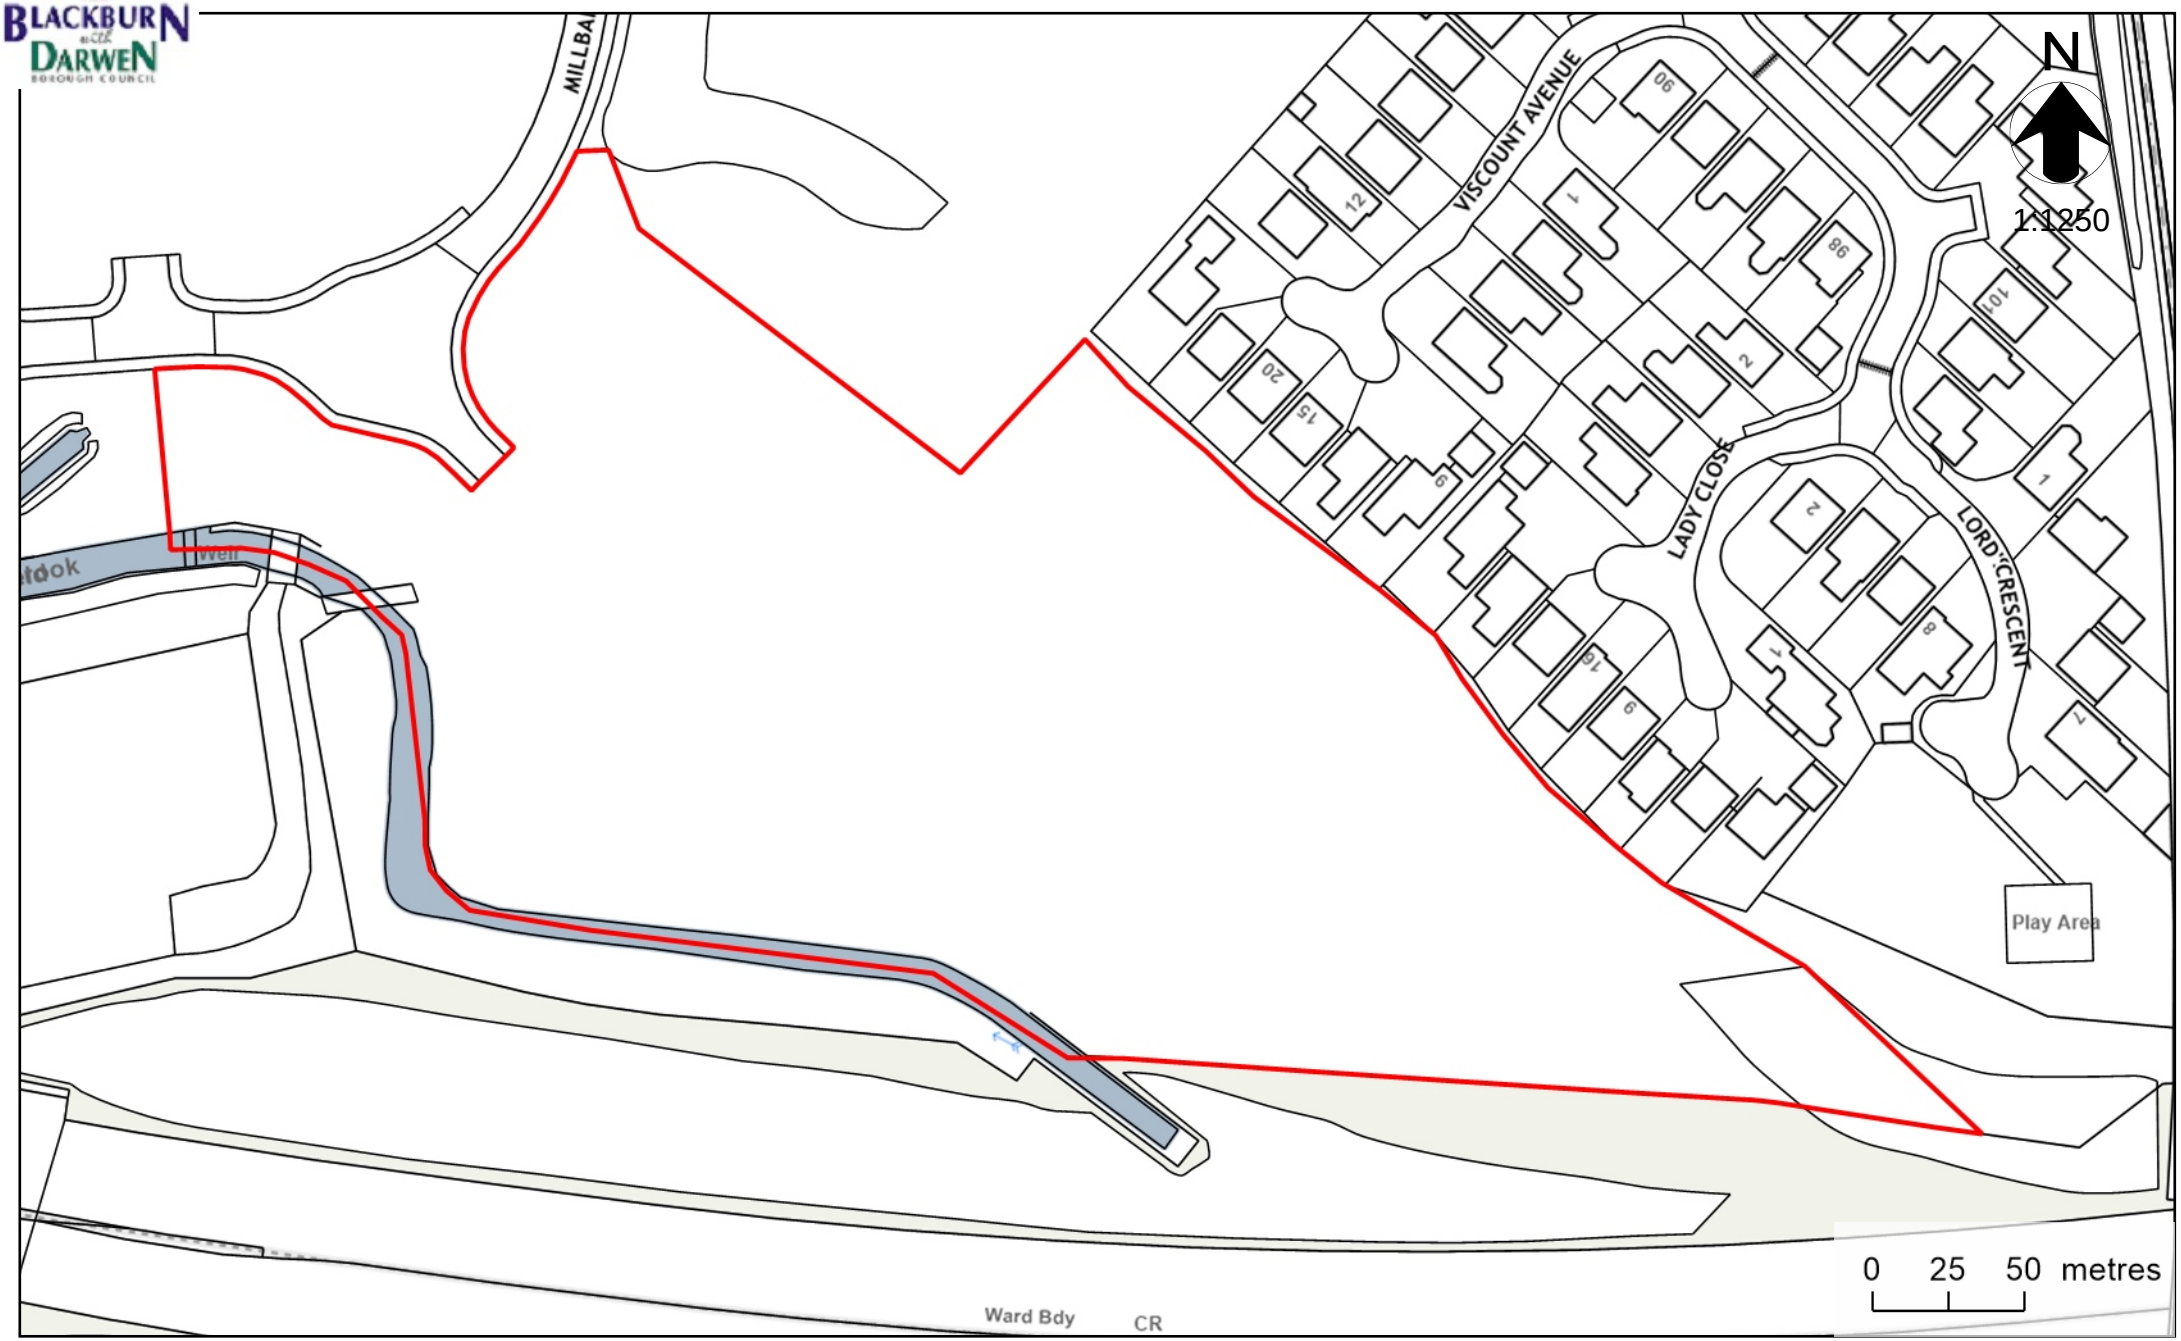

© Crown copyright and database rights 31 May 2022. Ordnance Survey licence number: 100019493