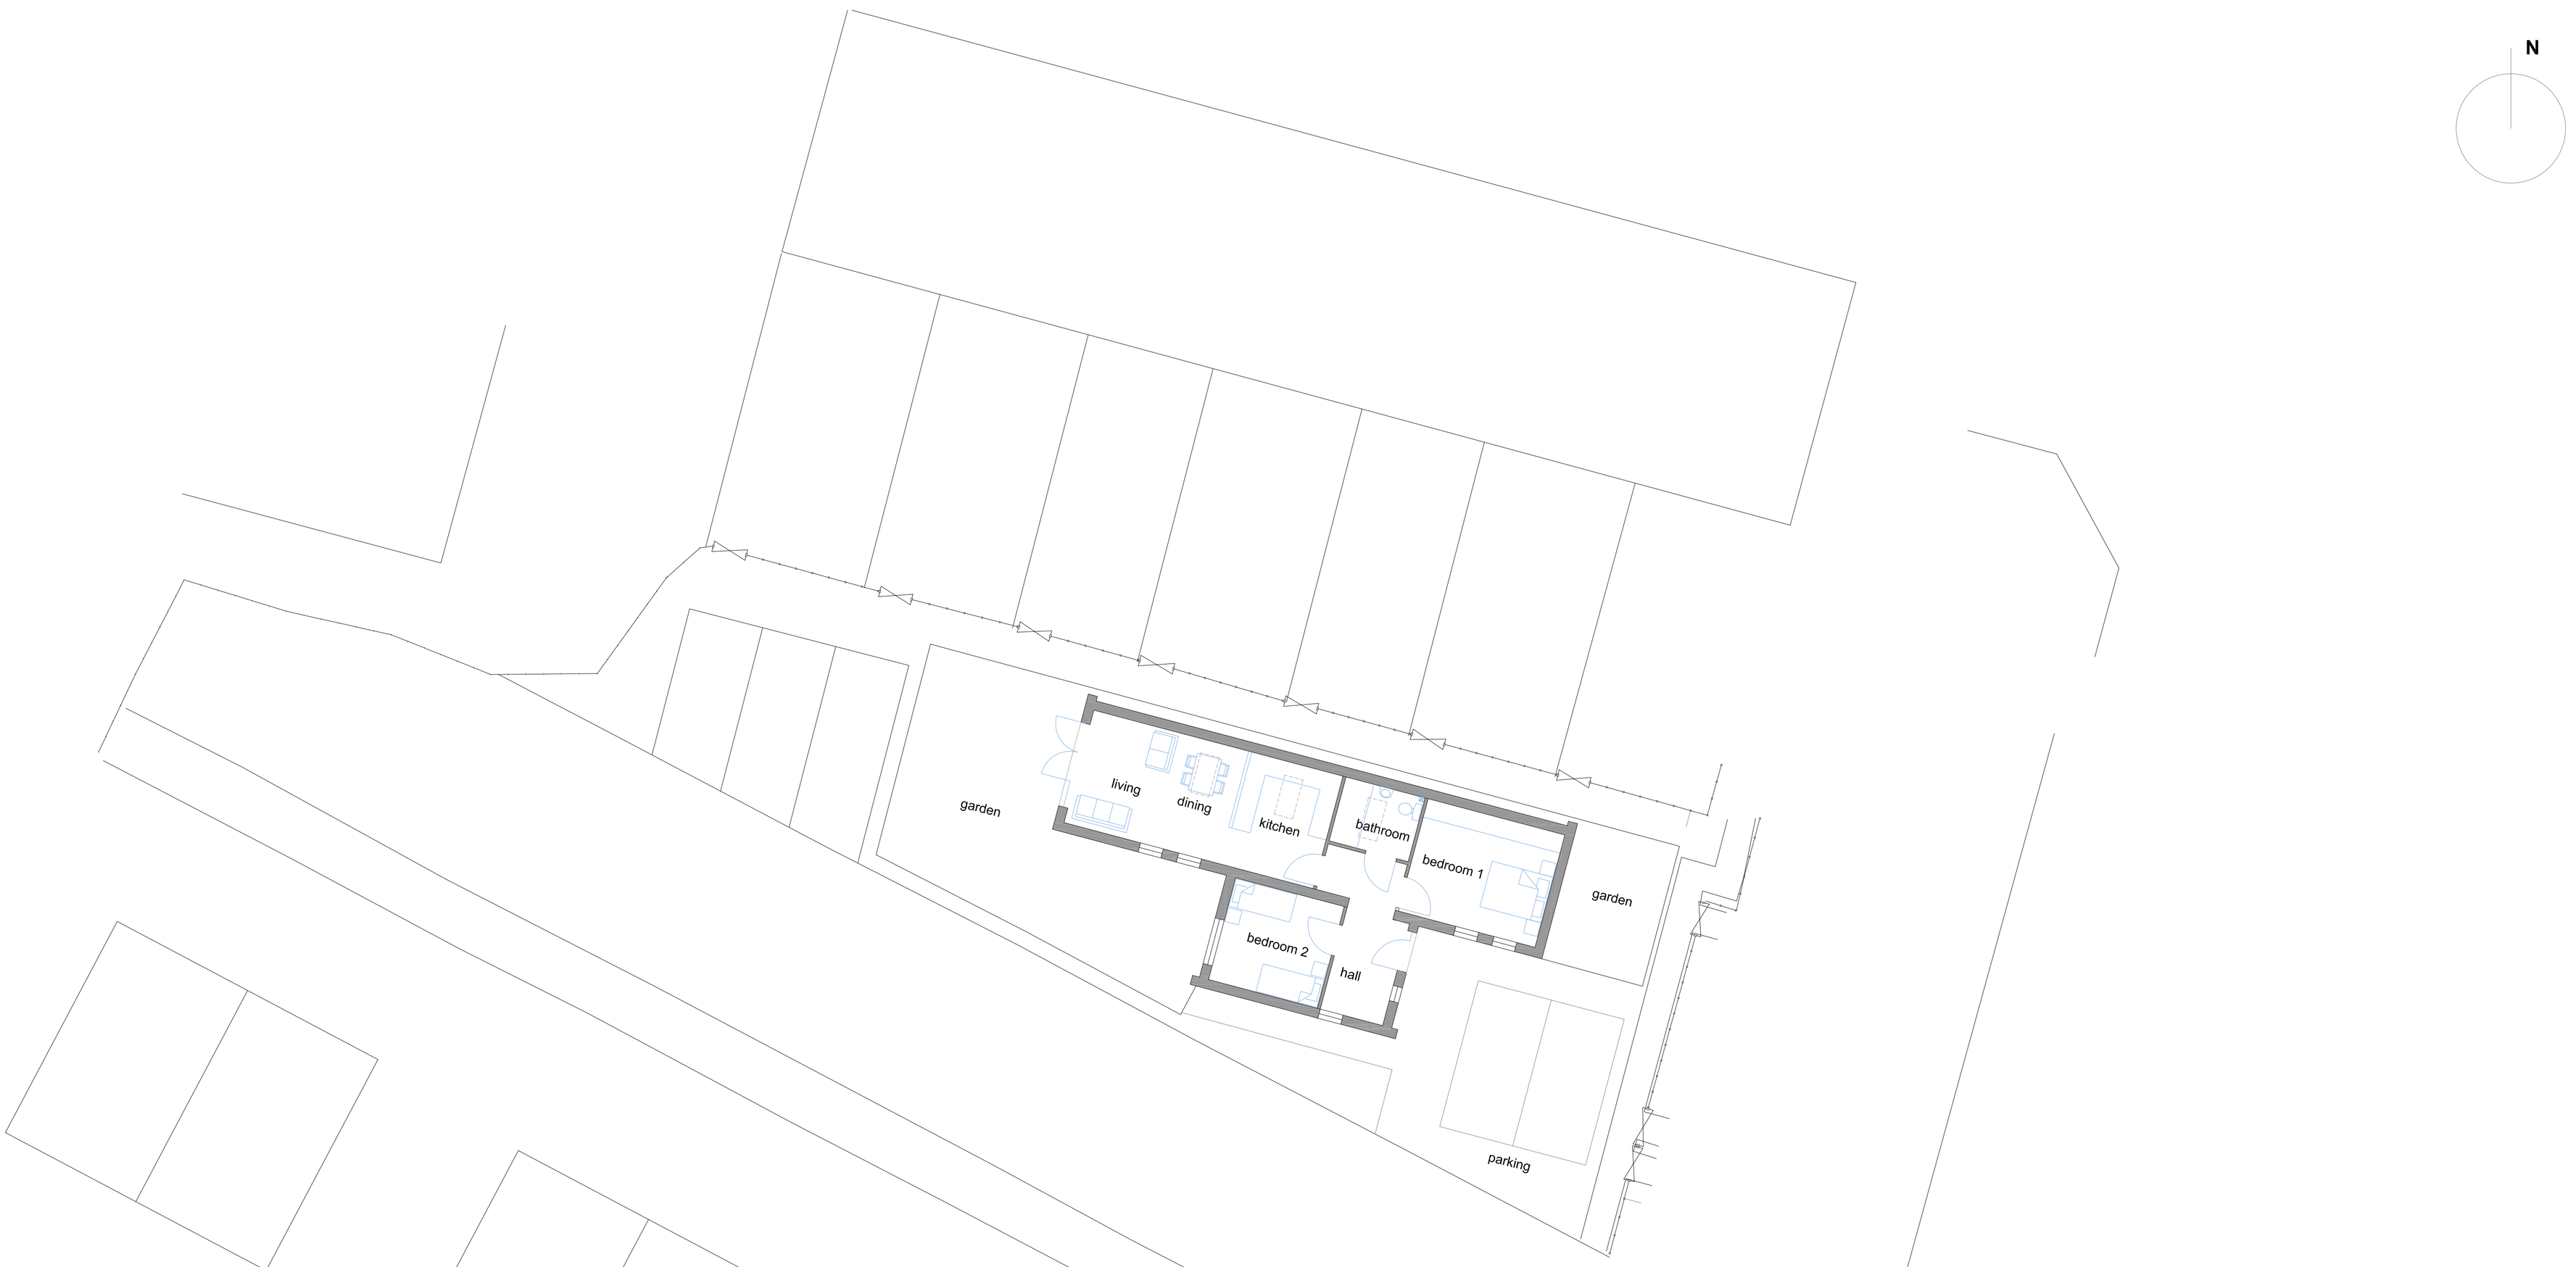

rev	date	amendments

status
planning

scale
1:100 @ A1
1:200 @ A3

project
The Hollins

project number
16.1066

address
Charles Street
Blackburn
BB2 4AX

drawing title
proposed site plan

drawing number
16.1066 P (00) 101

revision
-

MBED
architects
Unit G04
12 Jordan Street
Liverpool
L1 0BP
www.mbedarchitects.com
0151 558 1158
info@mbedarchitects.com