Haycock+Todd
The Hollies, 43 Church Street, Royston, Barnsley, S71 4QU. t:01226 709630

LEGEND

Manhole shown thus	MH
Inspection Cover	IC
Lamp post	LP
Gully	G
Lampost	LP
Telegraph Post	TP
Electricity Poles	EP
Road Traffic Signs	RS
Traffic Lights	TL
British Telecom	BT
Post Office Telephones	PO
Fire Hydrant	FH
Safety Valve	SV
Stop tap Water	W
Stopcock Gas	Gas
Unknown Service	Ser
Spot Level	+123.562
Kerb Line	
Fence Line	Wood post & rail
Hedge Line	
Contours 1m interval	105.0
Contours 0.5m interval	33.0
Tree Spread	S5.00
Girth	G1.30
Cover Level	CL 112.235
Invert Level	IL 11.733
Foul Drain	
Surface Water	
Survey Station	△S3
Floor Level	FL 10.907
Height floor to structural soffit	SS 2.87
Height floor to false ceiling	FC 2.22
Height floor to sill	SO.67
Height sill to window head	W1.23
Height of Door	D1.98
Height floor to underside	US 3.61
Vent	VP
Fall Pipe	FP
Sky Light	SL
Water Closet	WC
Sink	S
Boxed Column	
Shop fitting or cladding	

Station	Easting	Northing	Level
S1	368761.212	428333.162	121.779
S2	368786.086	428356.579	123.429
S3	368726.663	428298.601	118.109
S4	368764.693	428283.851	117.337
S6	368813.670	428323.900	116.947
S7	368850.444	428358.410	118.885
S8	368822.317	428389.746	123.762
S9	368823.929	428351.149	119.842
S10	368811.973	428364.339	123.390

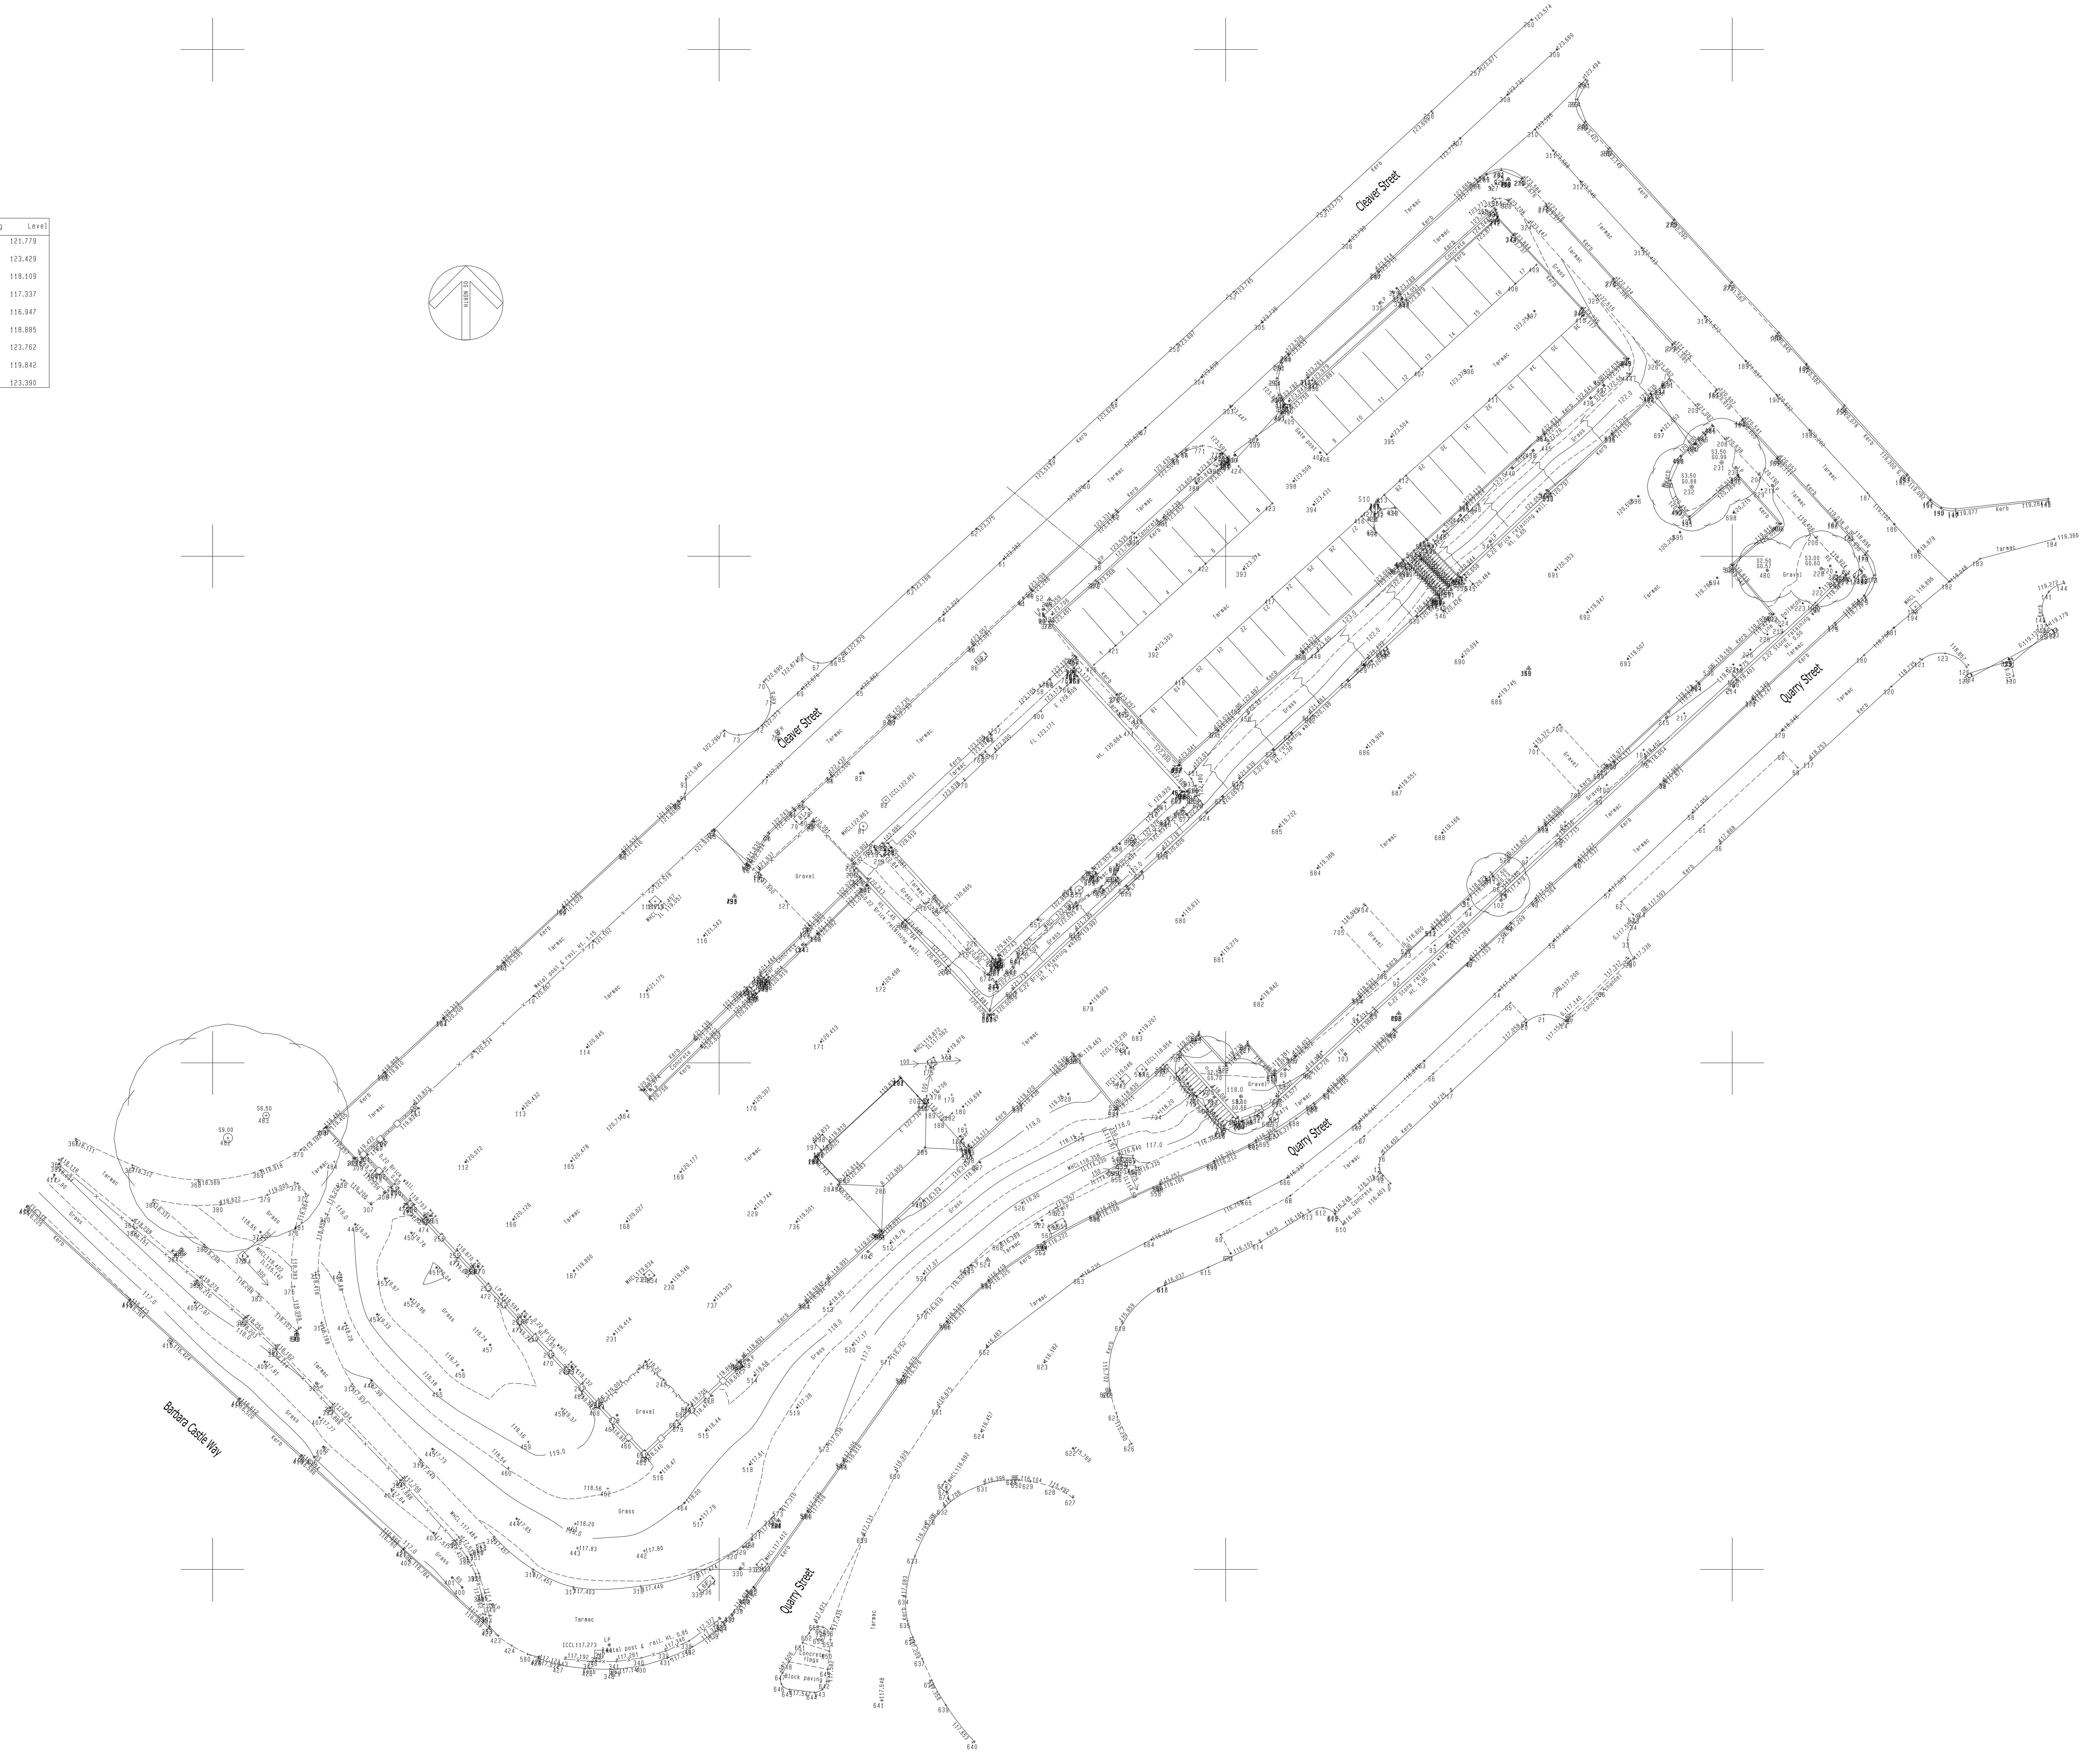

SITE SURVEY

QUARRY STREET - BLACKBURN

Sheet Diagram

Datum
GRID- Related to Ordnance Survey using One Point Localisation on Station S1. Orientation at OS Grid North.
LEVEL- Related to Ordnance Survey by connection to the OS Active Network by G.P.S

Sheet 1 of 1
Surveyed by DR, RF
Drawn by DR, RF
Checked by PBT

Survey Job No. S8943
Date of Survey September 2017

Scale 1/200

S8943